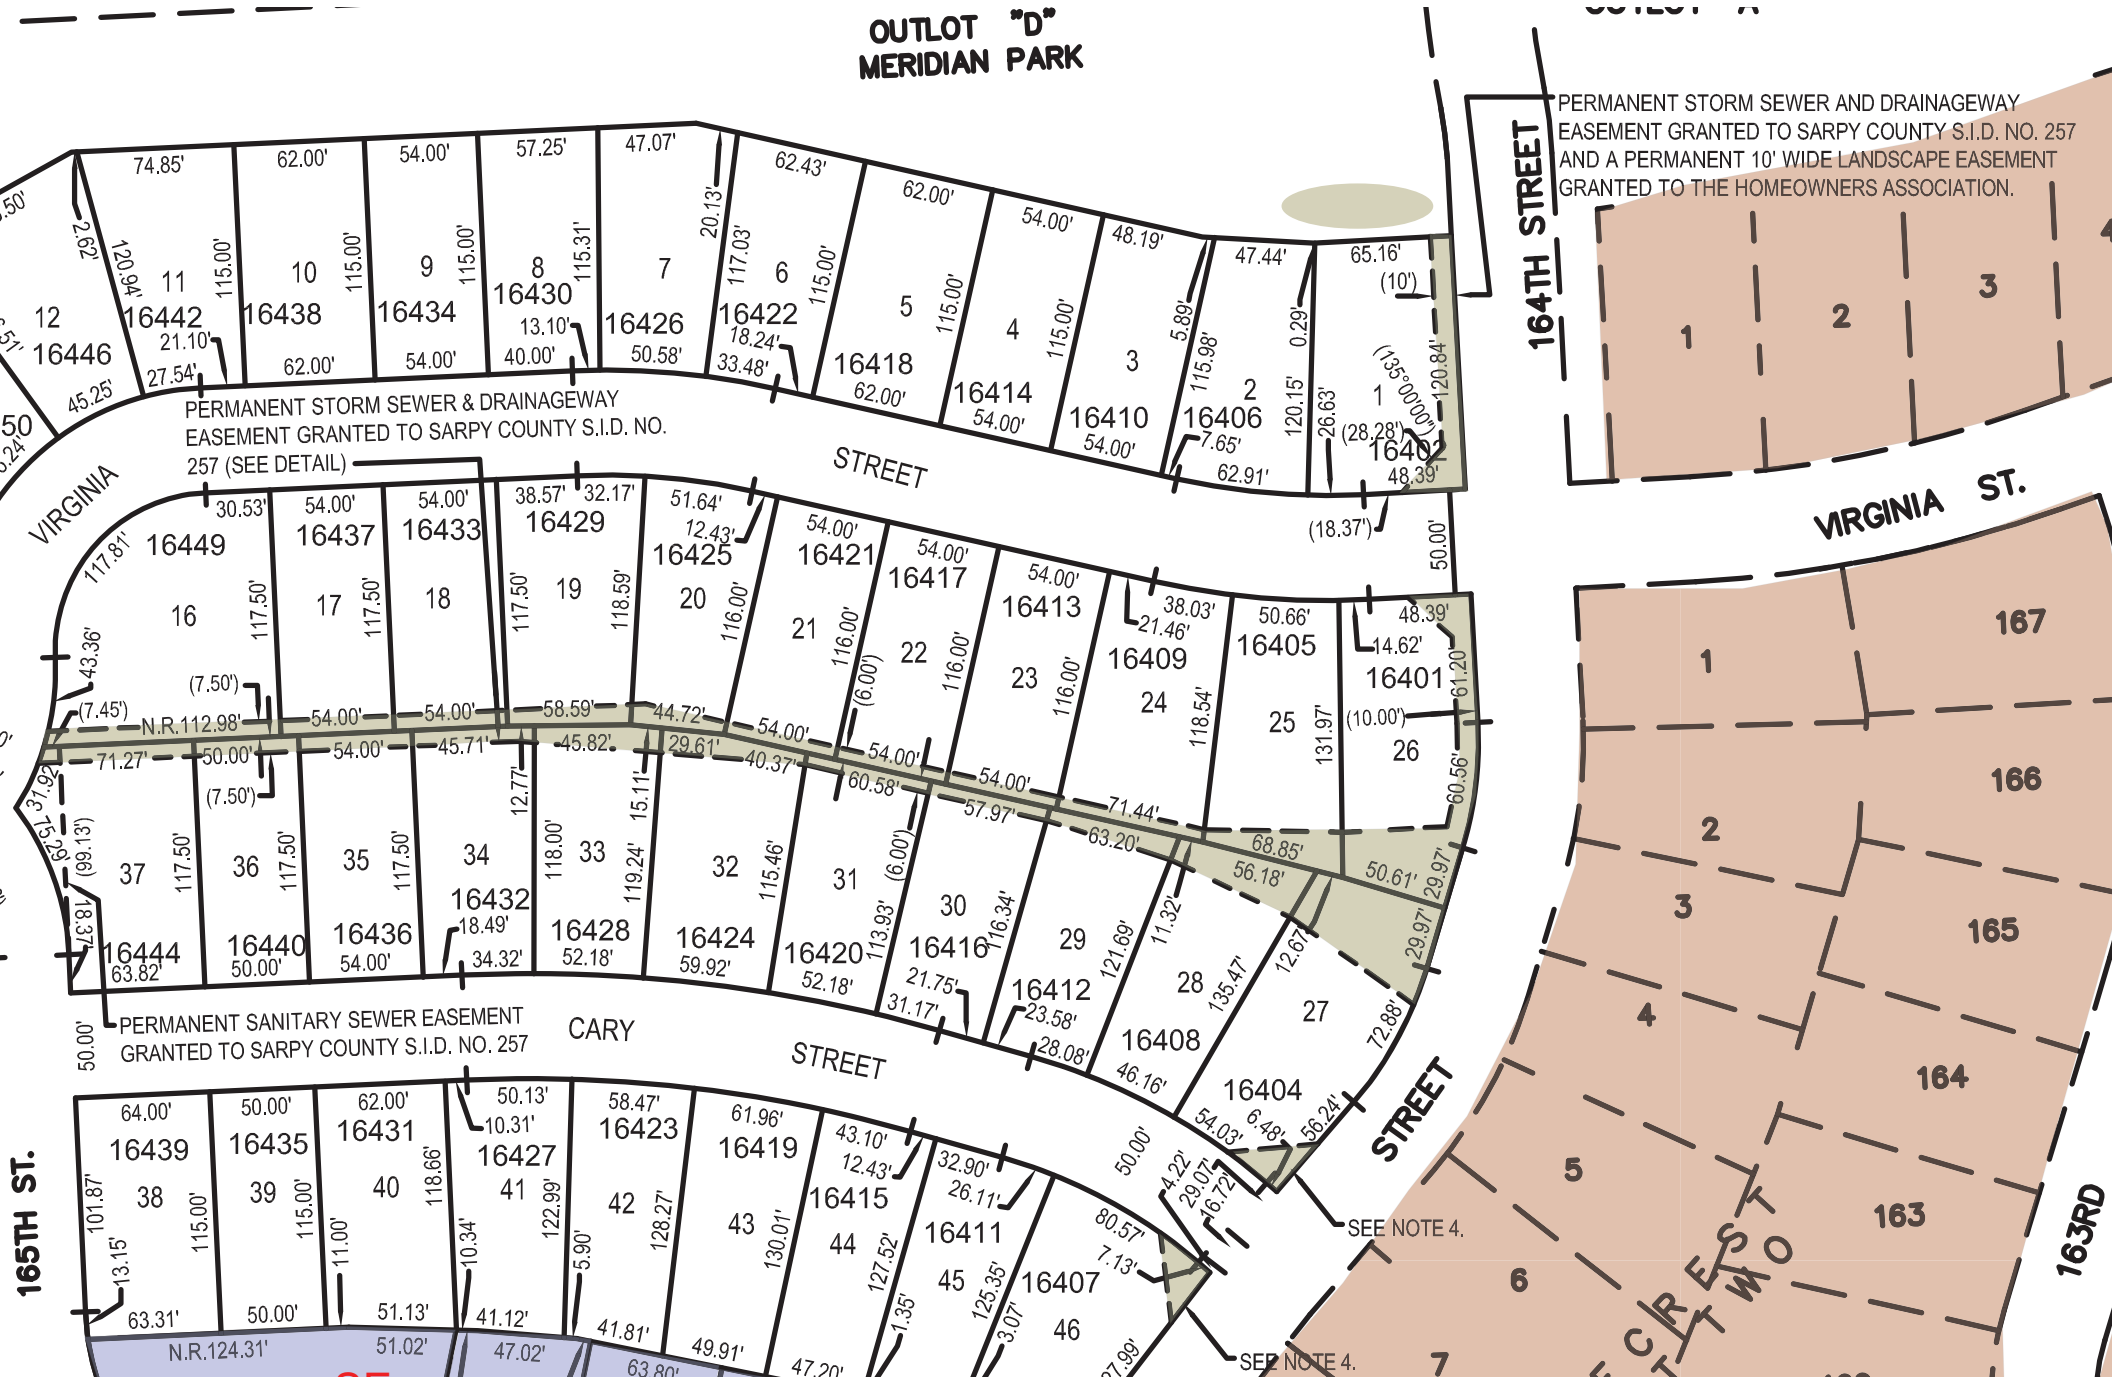
OUTLOT "D"
MERIDIAN PARK
PERMANENT STORM SEWER AND DRAINAGEWAY EASEMENT GRANTED TO SARPY COUNTY S.I.D. NO. 257 AND A PERMANENT 10' WIDE LANDSCAPE EASEMENT GRANTED TO THE HOMEOWNERS ASSOCIATION.
164TH STREET
VIRGINIA ST.
PERMANENT STORM SEWER & DRAINAGEWAY EASEMENT GRANTED TO SARPY COUNTY S.I.D. NO. 257 (SEE DETAIL)
VIRGINIA STREET
CARY STREET
PERMANENT SANITARY SEWER EASEMENT GRANTED TO SARPY COUNTY S.I.D. NO. 257
165TH ST.
163RD
SEE NOTE 4.
SEE NOTE 4.
N.R.112.98'
N.R.124.31'
16442
16438
16434
16430
16426
16422
16418
16414
16410
16406
16402
16446
16449
16437
16433
16429
16425
16421
16417
16413
16409
16405
16401
16444
16440
16436
16432
16428
16424
16420
16416
16412
16408
16404
16439
16435
16431
16427
16423
16419
16415
16411
16407